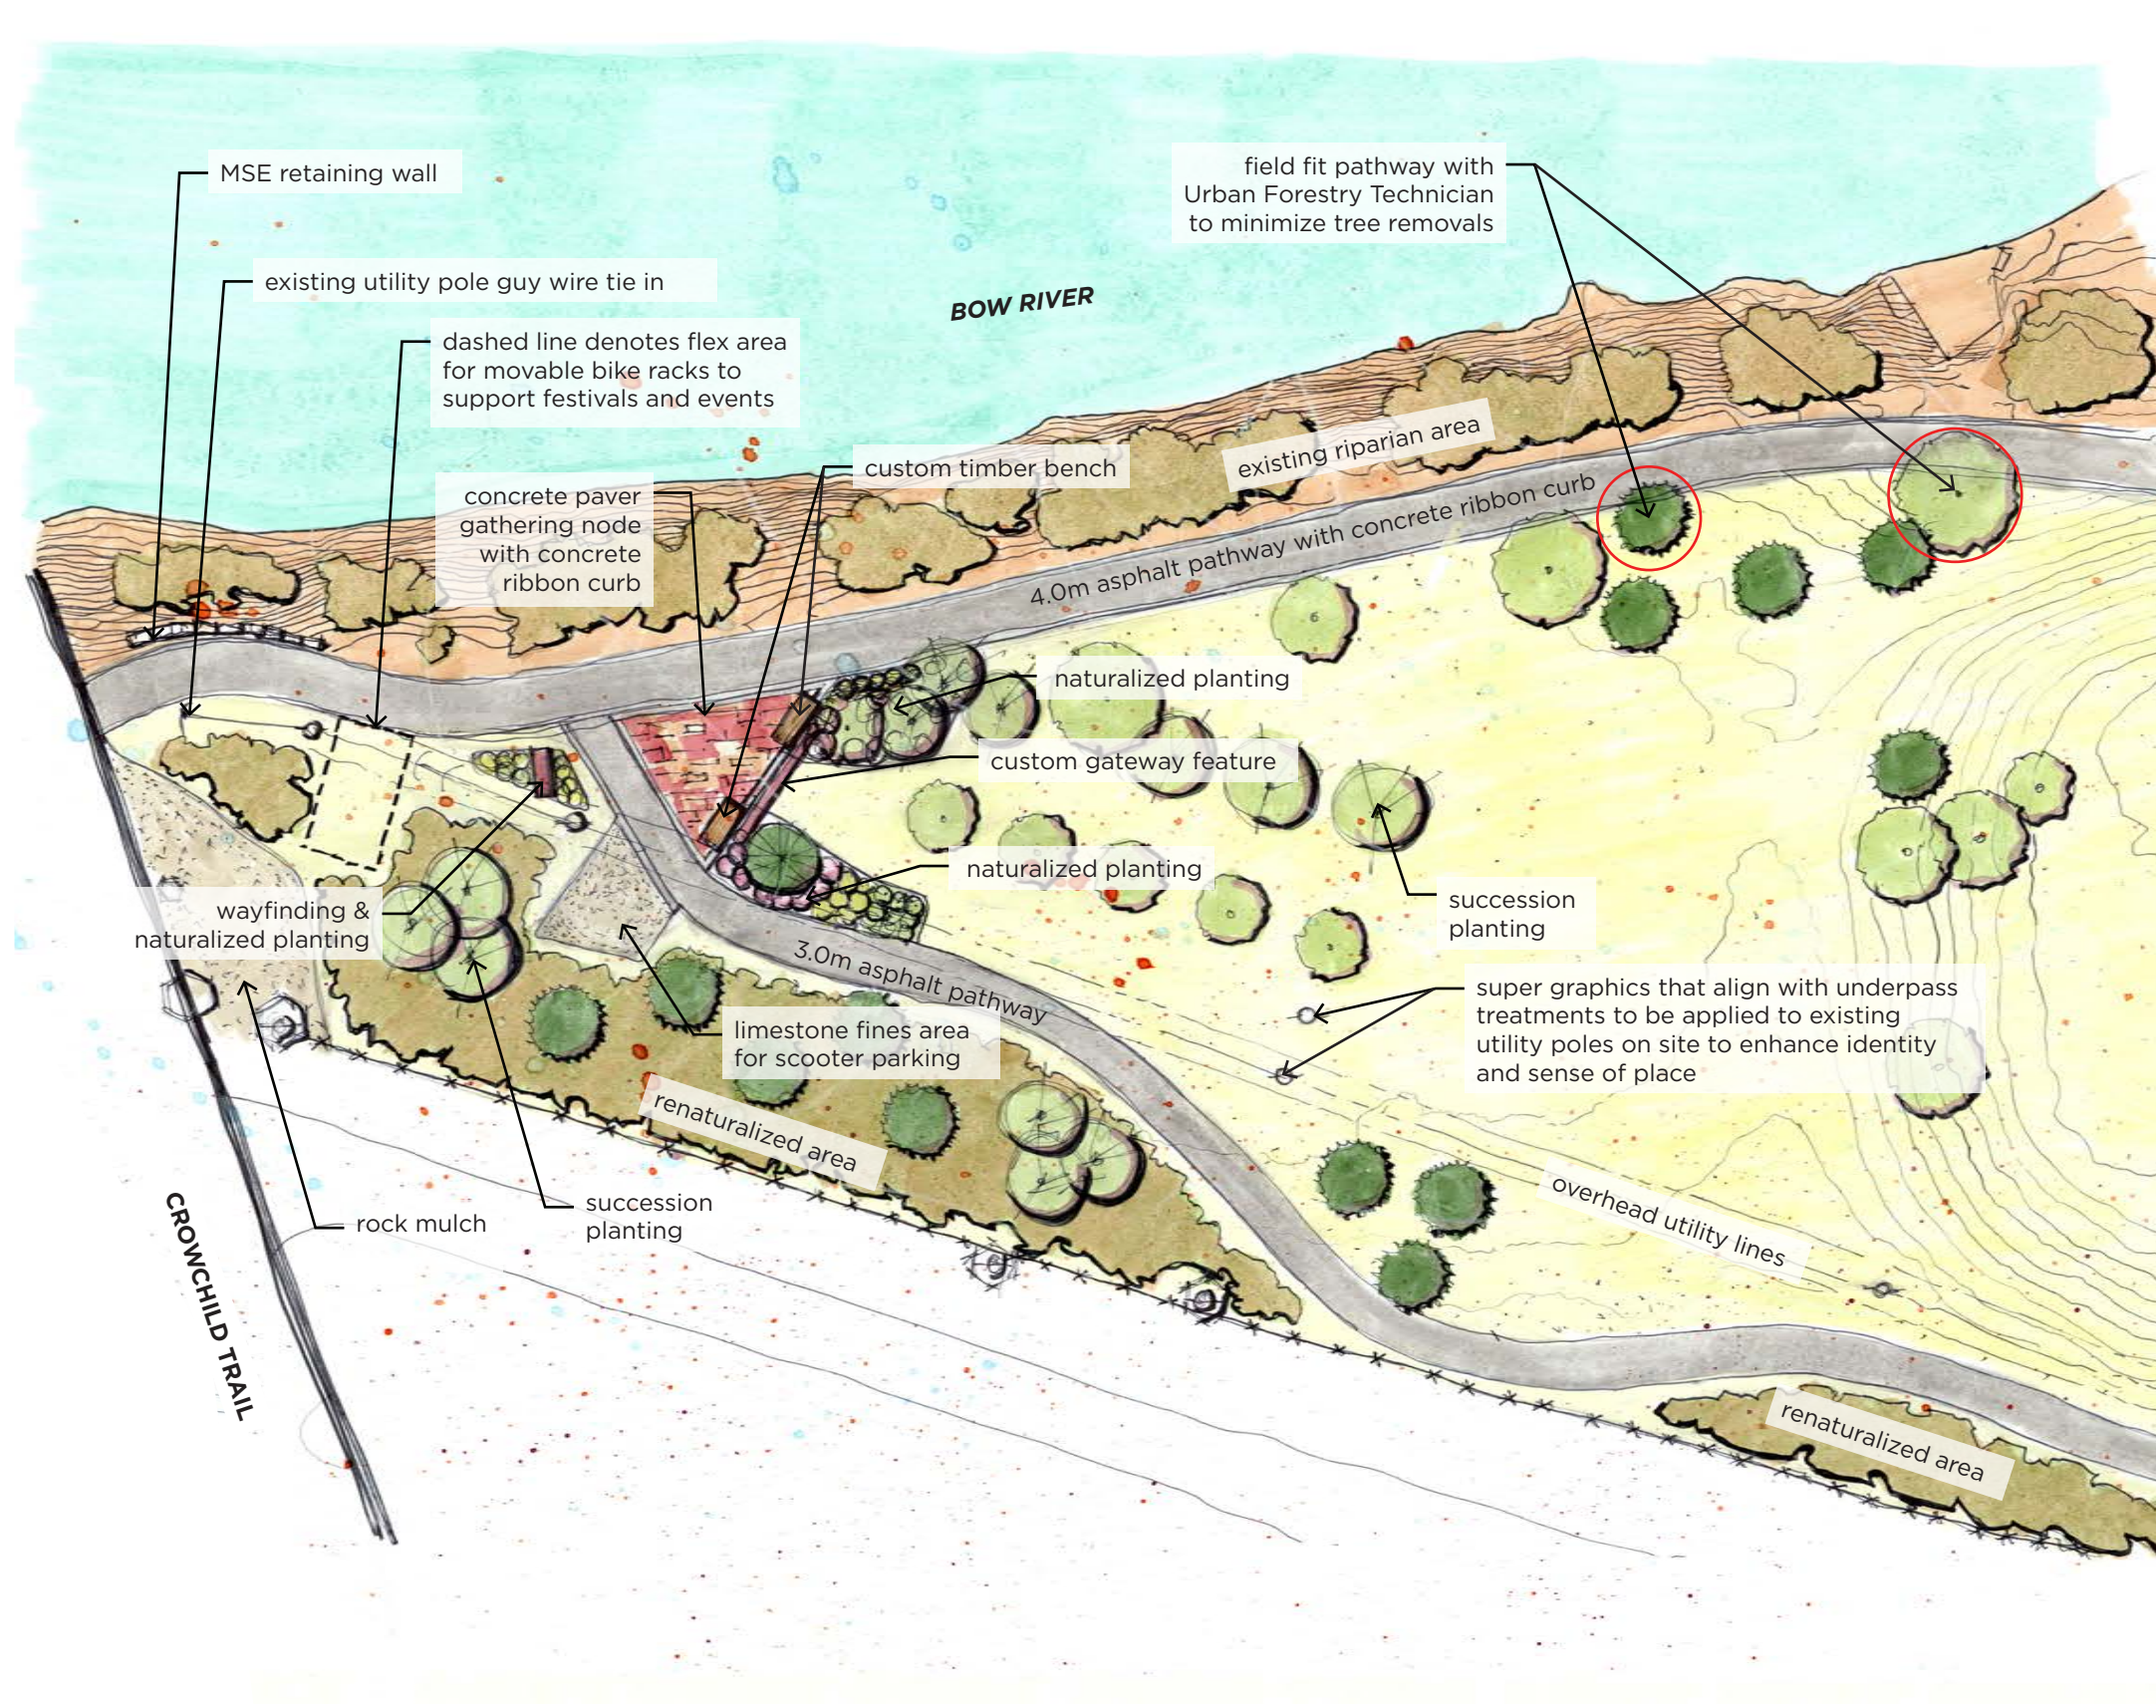
MSE retaining wall
existing utility pole guy wire tie in
dashed line denotes flex area for movable bike racks to support festivals and events
BOW RIVER
field fit pathway with Urban Forestry Technician to minimize tree removals
existing riparian area
custom timber bench
concrete paver gathering node with concrete ribbon curb
4.0m asphalt pathway with concrete ribbon curb
naturalized planting
custom gateway feature
naturalized planting
succession planting
wayfinding & naturalized planting
3.0m asphalt pathway
super graphics that align with underpass treatments to be applied to existing utility poles on site to enhance identity and sense of place
limestone fines area for scooter parking
renaturalized area
overhead utility lines
CROWCHILD TRAIL
rock mulch
succession planting
renaturalized area